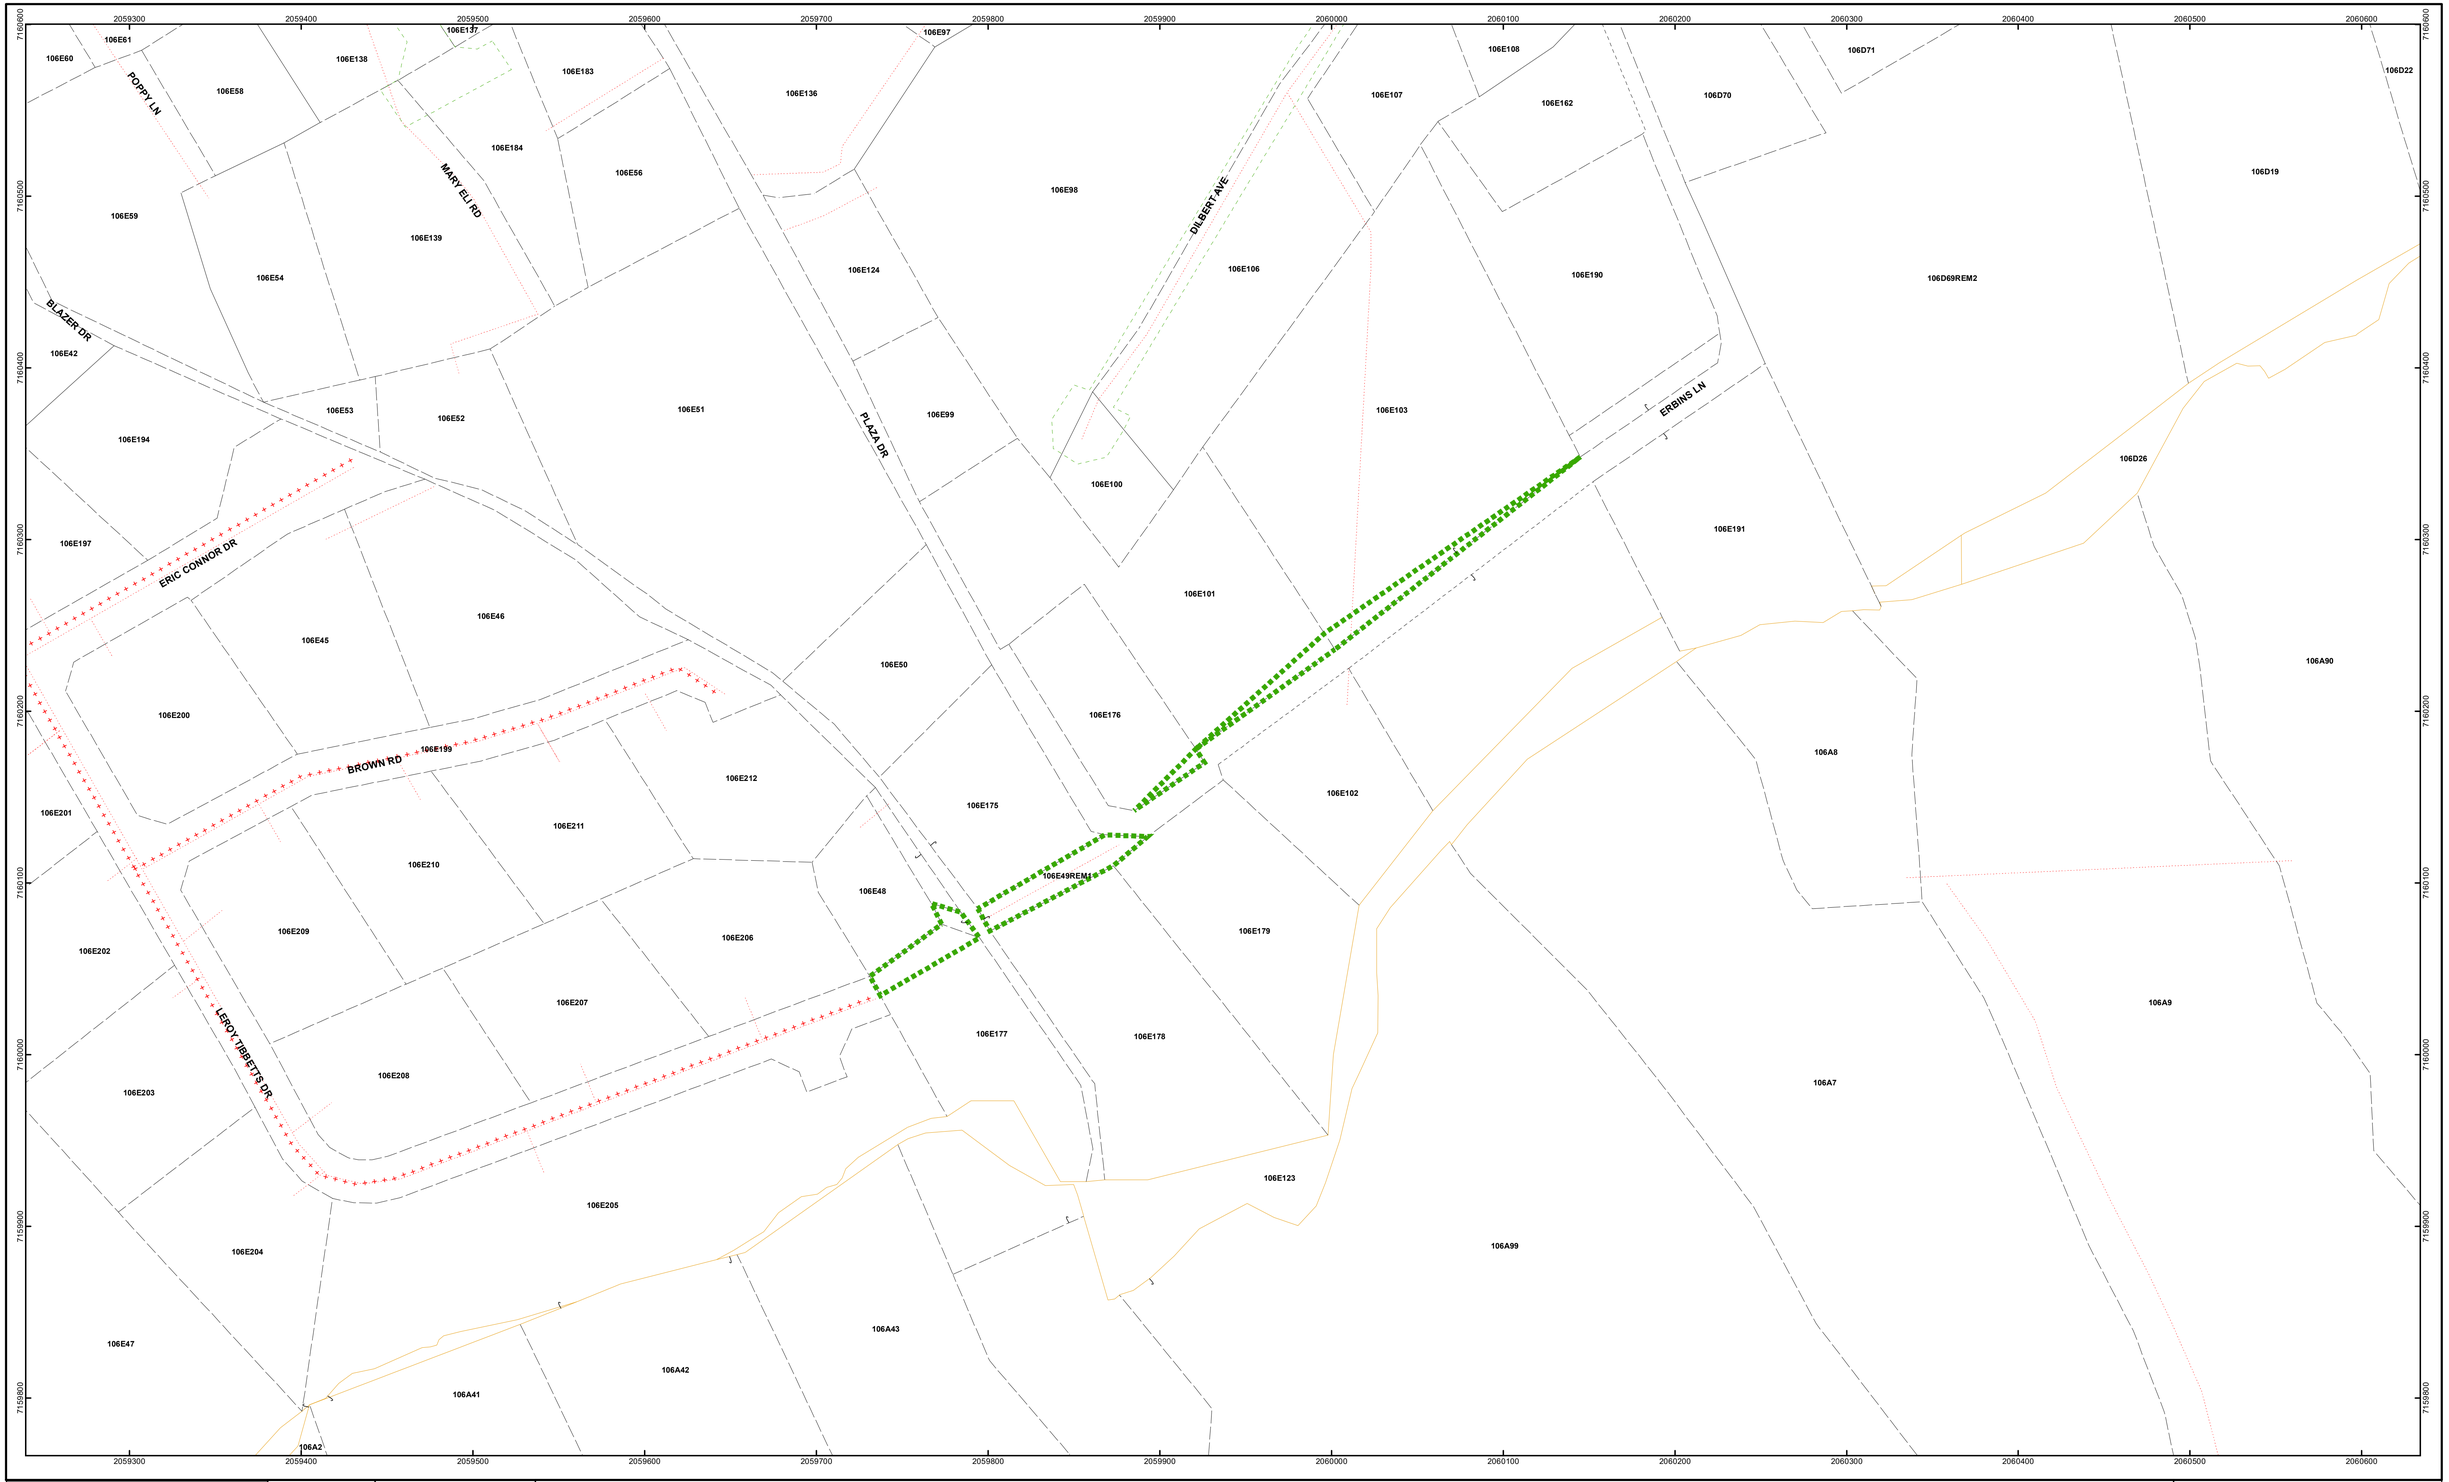

LEGEND / ABBREVIATIONS / AMENDMENTS

Proposed Road

N

Extraordinary Gazette 09/2024, Wednesday, 31 January 2024

Forms: BP_PCM

Prepared by : Date :	Dean Thompson-Campbell 6 July 2023	
Quality Control by : Date :	J Dixon 20 Sep 2023	
Chief Surveyor : Date Approved :	D Kelly 20/9/2023	

TITLE

PROPOSED ROAD WIDENING AND OPENING OF A ROAD LINKING ERBINS LANE WITH LEROY TIBBETTS DRIVE, CAYMAN BRAC

SCALE

0 12.5 25 37.5 50 100 150 200 250 300 350 Feet

BOUNDARY PLAN 669

BLOCK: 106E

Data Plan: L&S Job No. : 37201

LANDS AND SURVEY DEPARTMENT, CAYMAN ISLANDS GOVERNMENT, 133 Elgin Ave., P.O. Box 120, Grand Cayman KY1-9000, CAYMAN ISLANDS