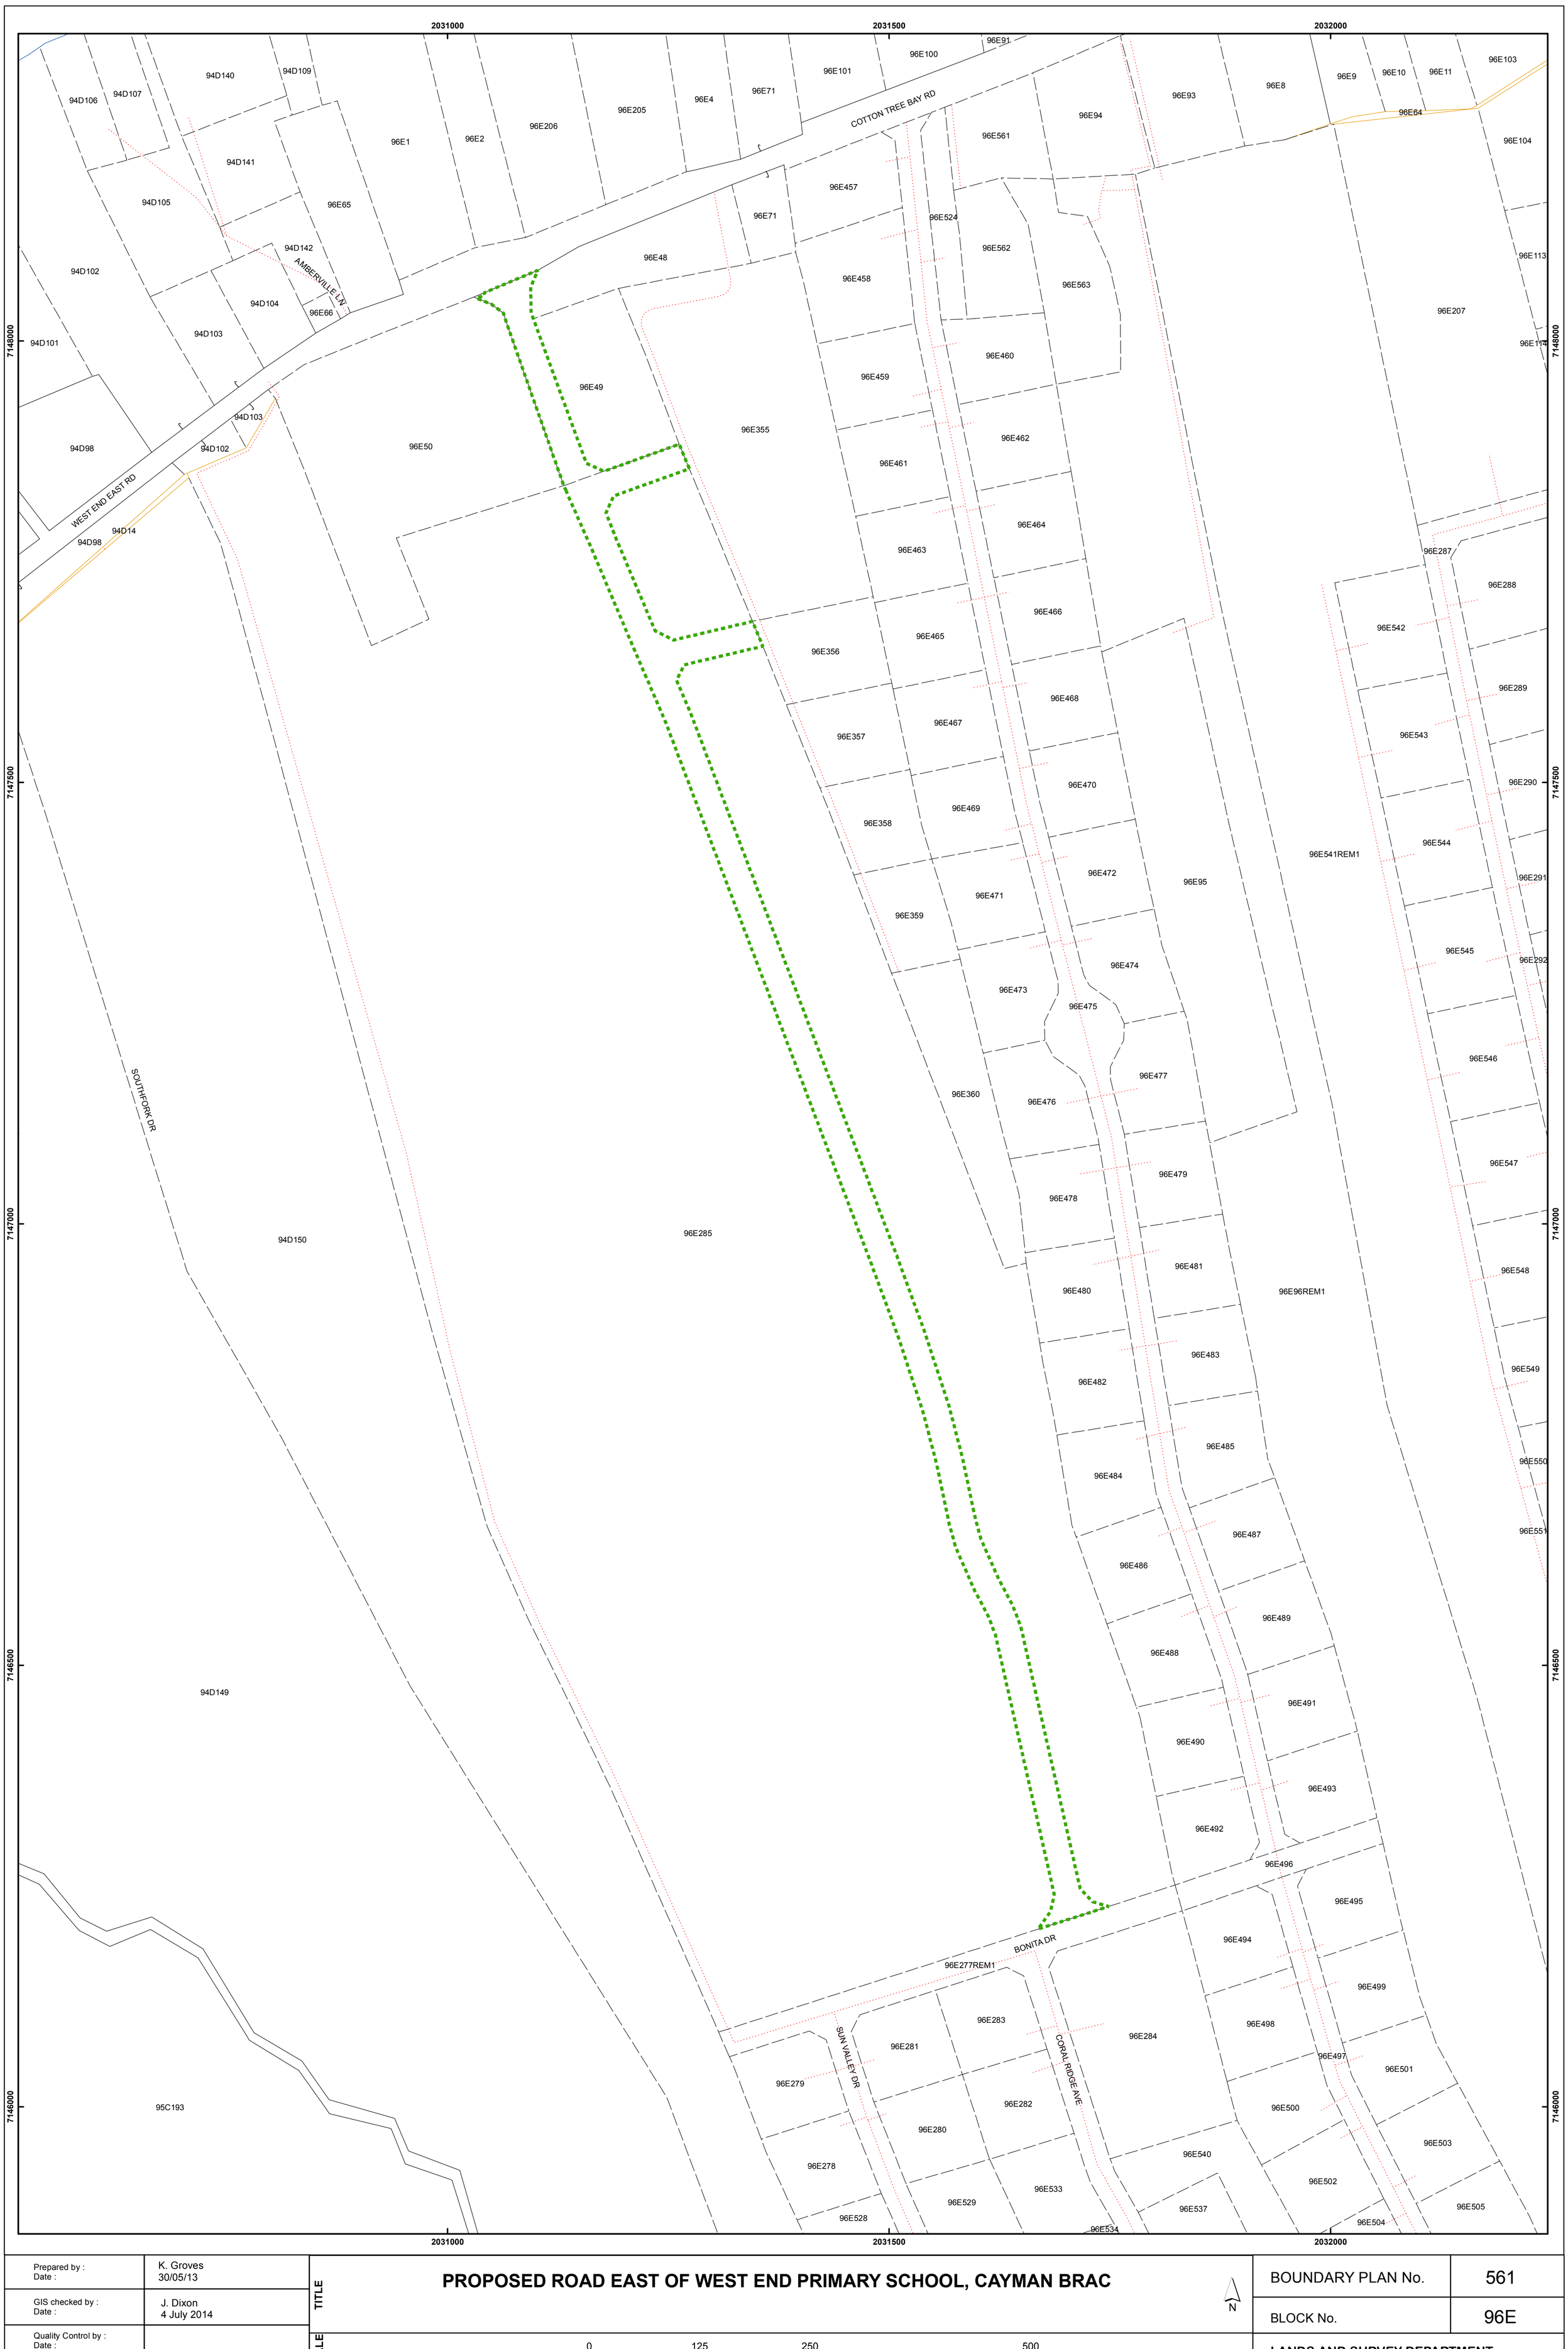

Prepared by : Date :	K. Groves 30/05/13	TITLE: **PROPOSED ROAD EAST OF WEST END PRIMARY SCHOOL, CAYMAN BRAC**	BOUNDARY PLAN No. 561
GIS checked by : Date :	J. Dixon 4 July 2014		BLOCK No. 96E
Quality Control by : Date :		SCALE: 0 125 250 500 Feet	**LANDS AND SURVEY DEPARTMENT** **CAYMAN ISLANDS GOVERNMENT** **P.O. Box 1089** **Grand Cayman KY1-1102** **CAYMAN ISLANDS**
Act.Chief Surveyor : Date Approved :	M Whiteman July 24/14	LEGEND / ABBREVIATIONS / AMENDMENTS	
L&S Job No. :	28652	Proposed Road Opening	**Extraordinary 96/2014, Friday, 19 December 2014**

Forms: BP_Large