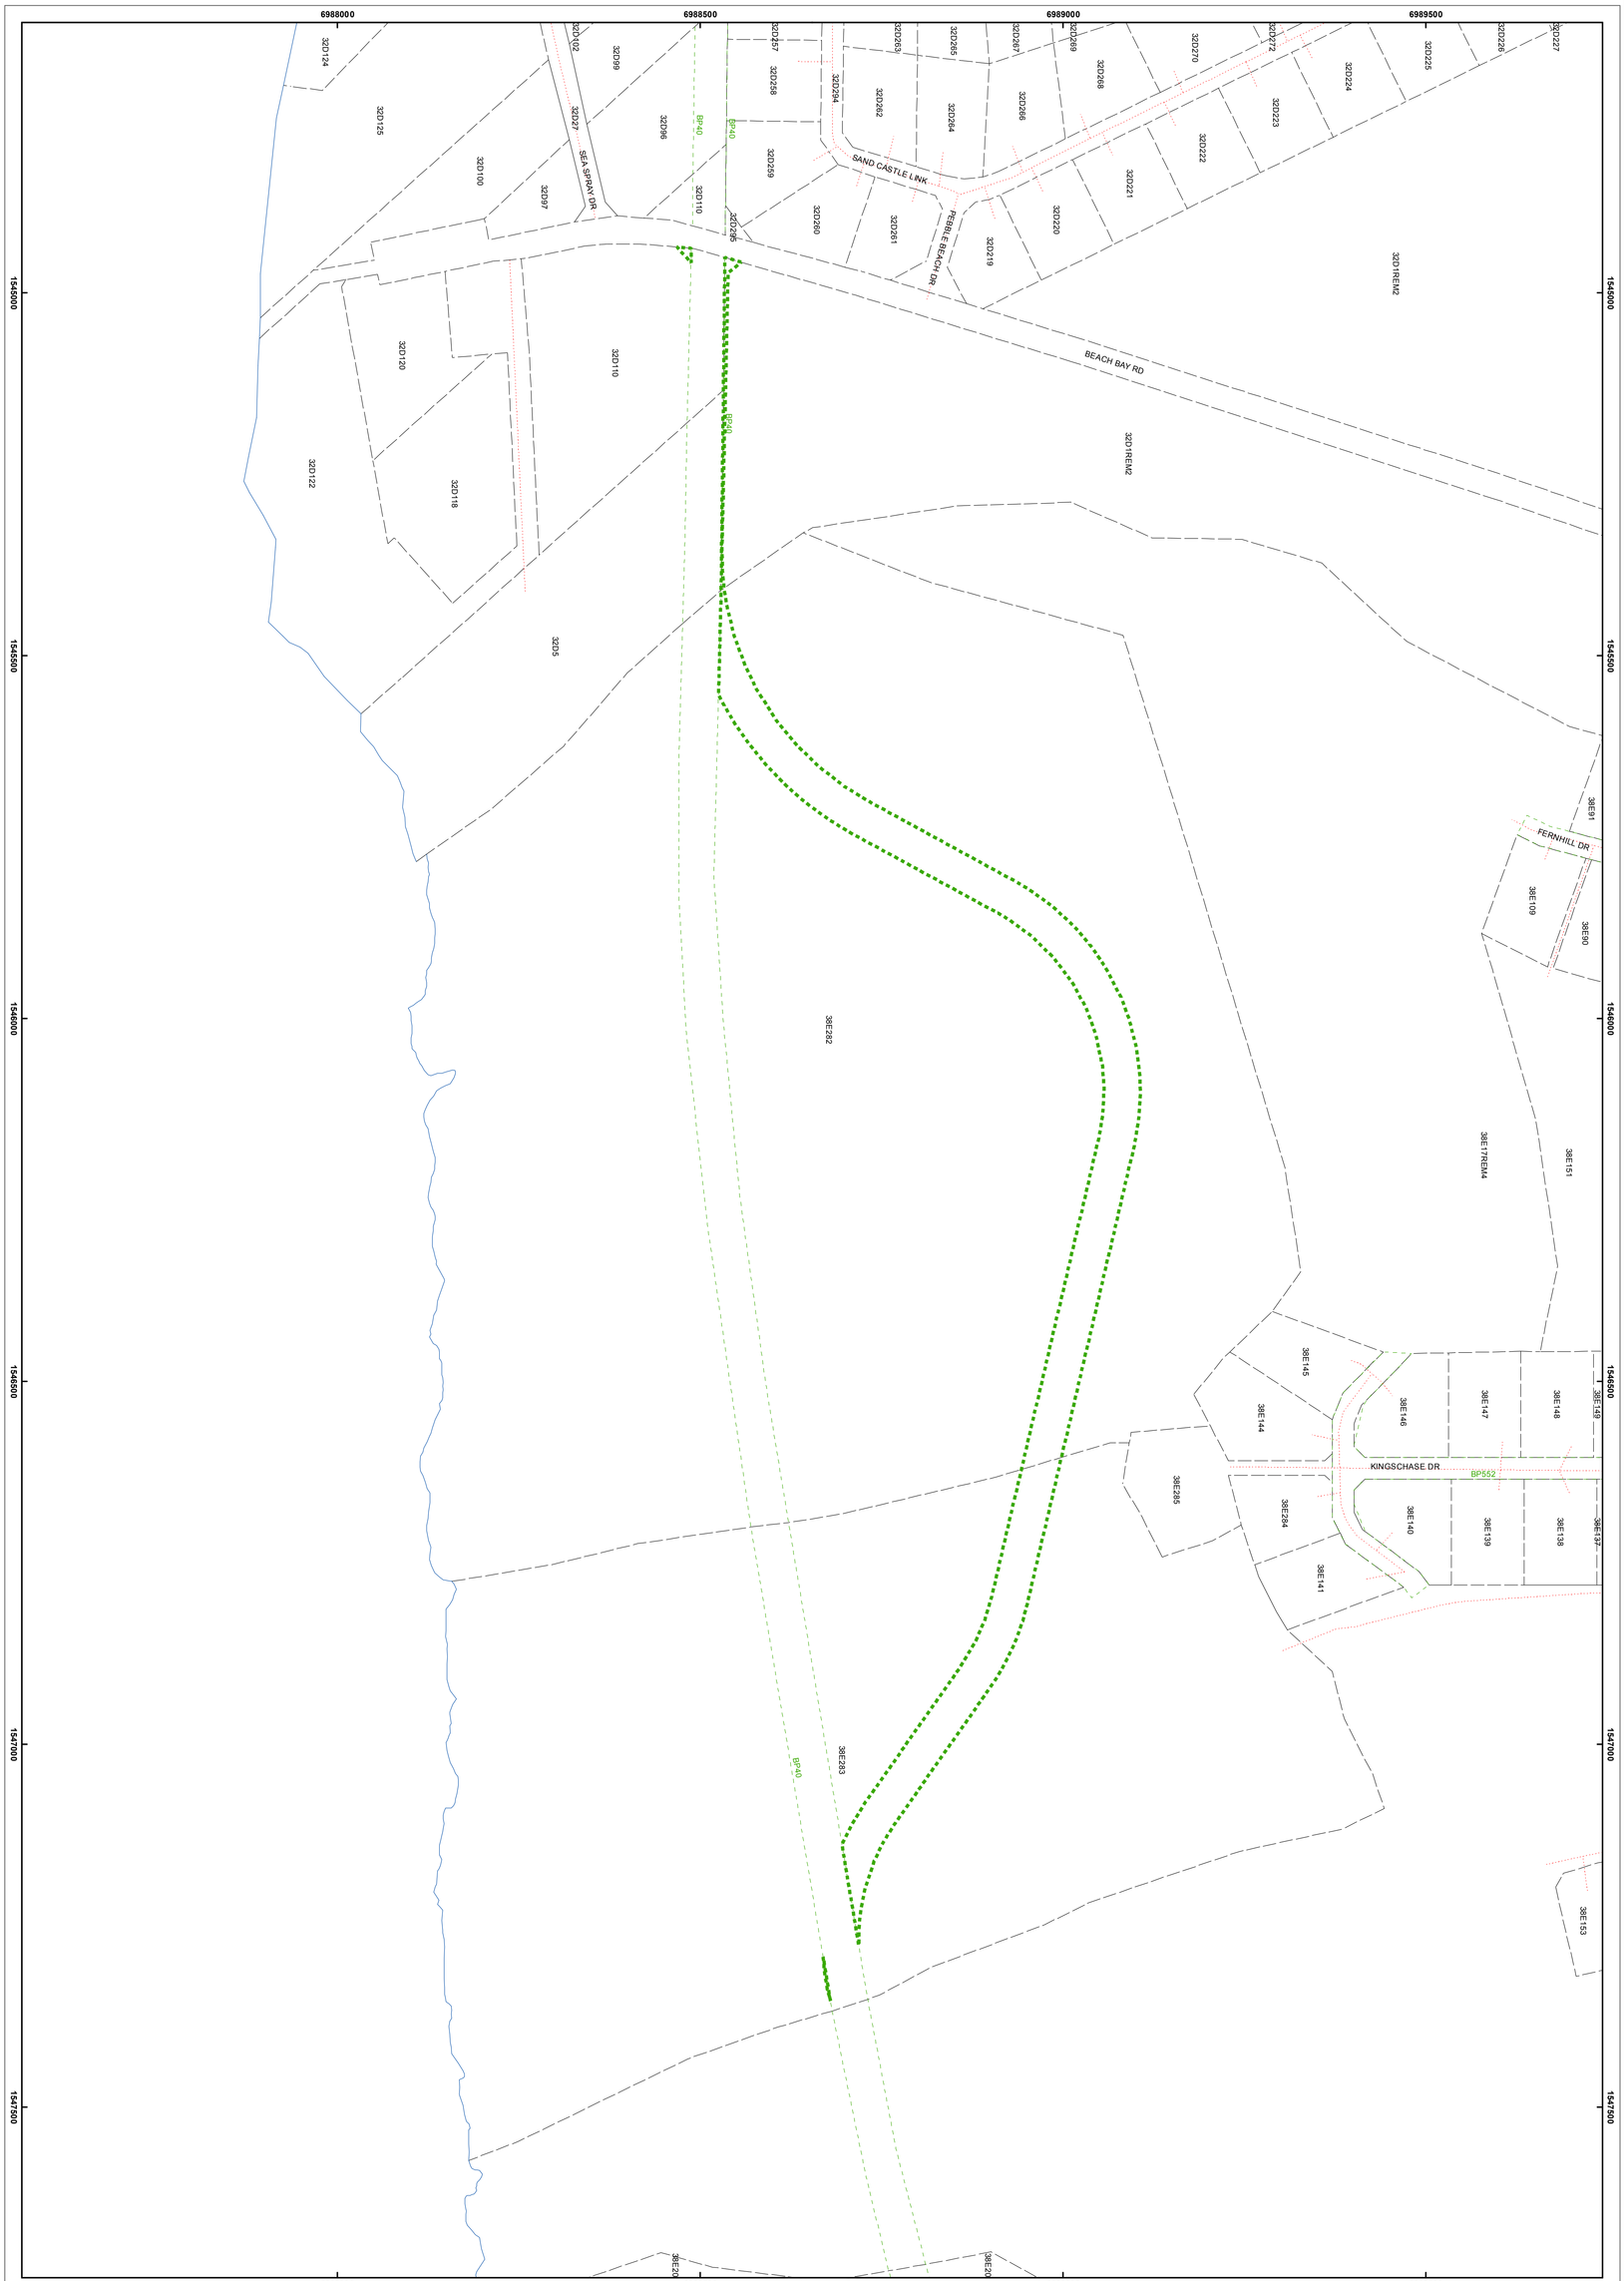

Prepared by : Date :	J Dixon 27 Feb 2015	TITLE: PROPOSED PARTIAL ALTERATION OF BP40 IN THE BEACH BAY AREA	BOUNDARY PLAN No. 576
GIS checked by : Date :	J Dixon 27 Feb 2015		BLOCK No. 32D, 38E
Quality Control by : Date :		SCALE: 0 50 100 200 300 400 500 600 700 800 900 1,000 Feet	LANDS AND SURVEY DEPARTMENT CAYMAN ISLANDS GOVERNMENT P.O. Box 1089 Grand Cayman KY1-1102 CAYMAN ISLANDS
Chief Surveyor : Date Approved :	R Vasquez 27/02/15	LEGEND / ABBREVIATIONS / AMENDMENTS	
L&S Job No. :	29763	Road Opening	

Forms: BP_Large