PRESCRIBED COMPOSITE MAP No. 232

BASE PLANS 50/868, 51/009

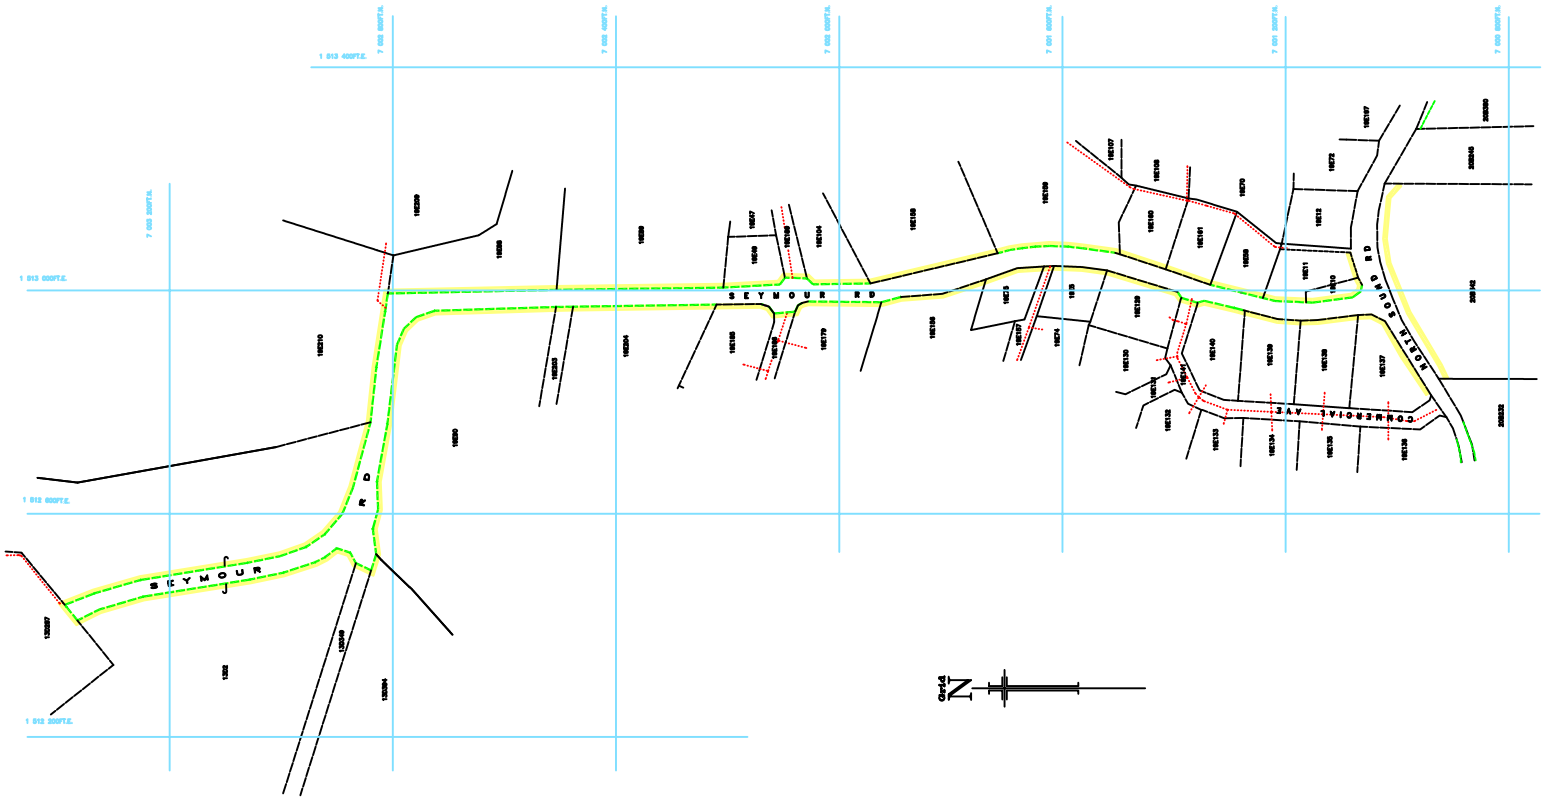

PREPARED BY	:	DEVON GOODEN
DATE	:	29/01/2004
LIS CHECKED BY	:	J. Dixon
DATE	:	8 March 2004
QUALITY CONTROL BY	:	
DATE	:	
CHIEF SURVEYOR	:	
DATE APPROVED	:	
COMPS No.	:	
LSS JOB NO.	:	11912

NOTES

"This Prescribed Composite Map has been prepared to define the legal extent as the same was originally proposed in the following:
Boundary Plan No. 1004, published in Gazette Extraordinary No. 5/2000, on the 27th Day of July 2000.
Boundary Plan No. 1008, published in Gazette No. 14/1997, on the 5th day of July 1997."

TITLE

DEFINITION OF SEYMOUR ROAD BLOCK 13D,19E VARIOUS

SCALE 1:1000

0 10 20 30 40 50 60 70 80 90 100

METRE

LEGEND

- NEW DEFINITION OF ROAD BOUNDARIES
- GAZETTED BOUNDARY PLAN DECLARATIONS
- REGISTRY MAP PARCEL BOUNDARIES
- EXTENT OF ROAD RESERVE DEFINITION

PRESCRIBED COMPOSITE MAP No.	PCM232
REGISTRATION SECTION	GEORGE TOWN EAST
BLOCK No.	13D,19E,20B

LANDS AND SURVEY DEPARTMENT
CAYMAN ISLANDS GOVERNMENT
GEORGE TOWN P.O. BOX 1088.