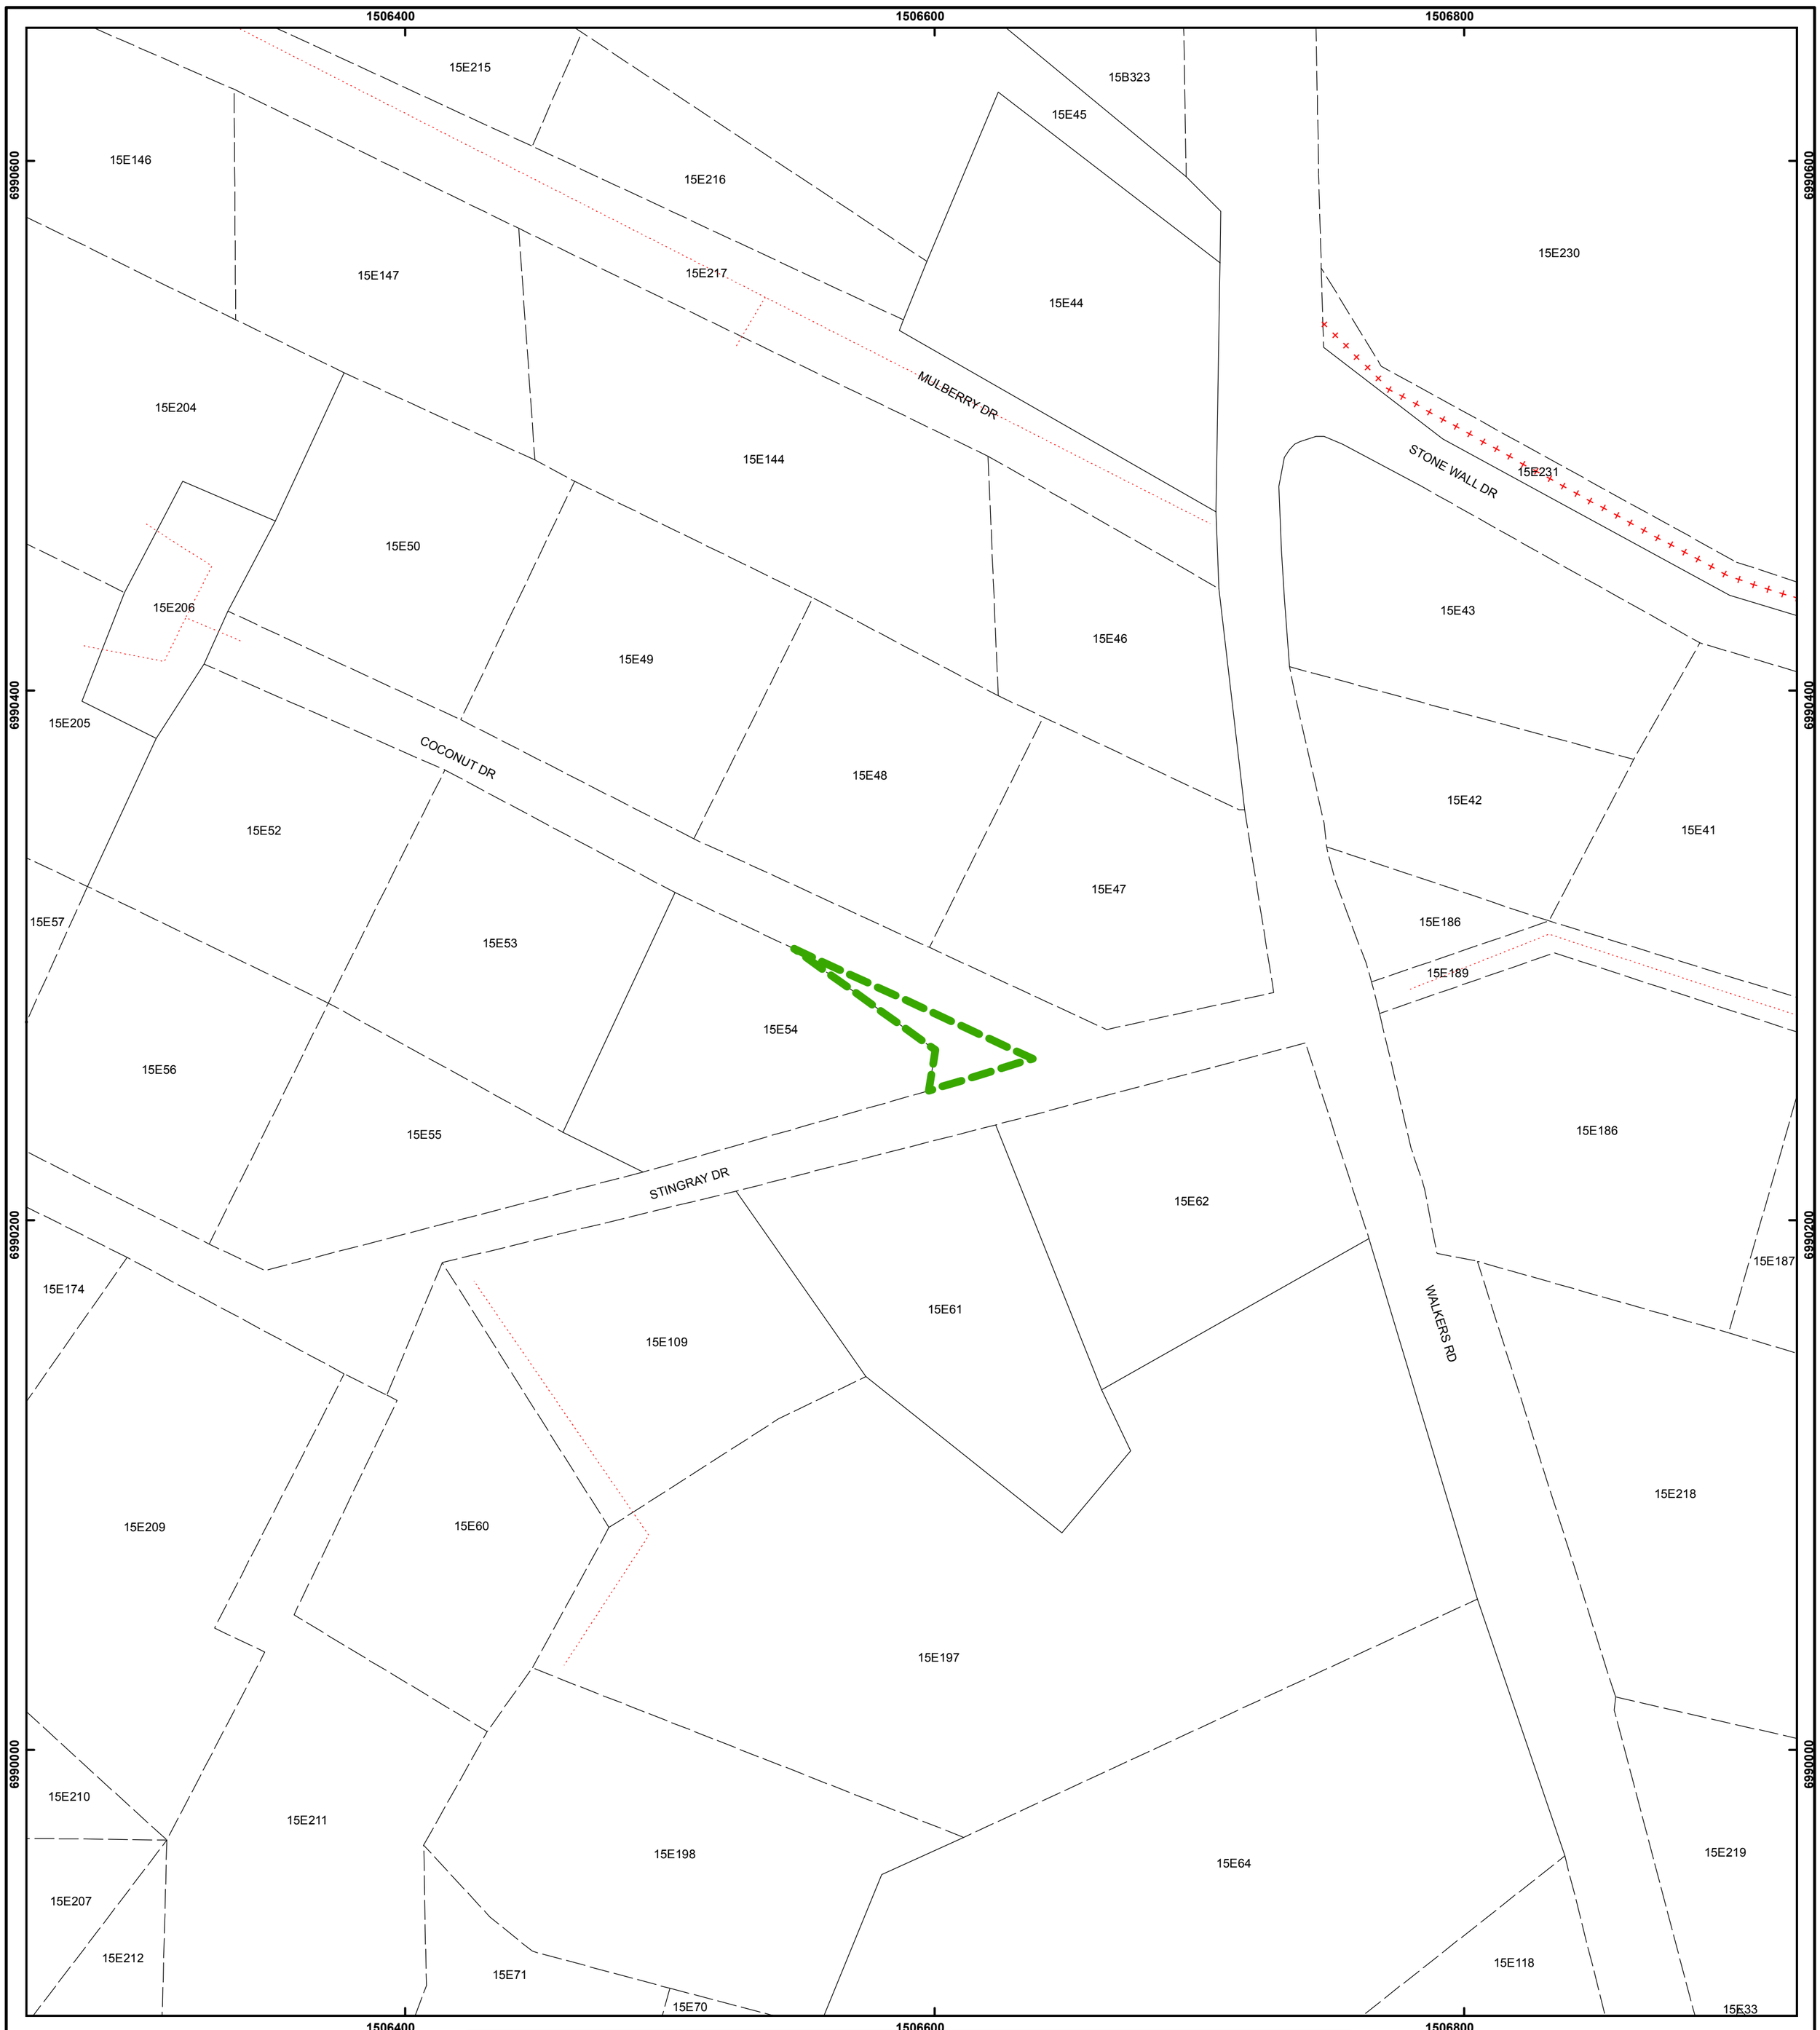

Prepared by : Date :	K. Groves 13/08/12	TITLE	ROAD DEFINITION OF COCONUT DRIVE WIDENING, GEORGE TOWN	PRESCRIBED COMPOSITE MAP No. 286
GIS checked by : Date :			N	BLOCK No. 15E
Quality Control by : Date :	J. Dixon 20 Aug. 2012	SCALE	0 25 50 100 150 200 Feet	LANDS AND SURVEY DEPARTMENT CAYMAN ISLANDS GOVERNMENT P.O. Box 1089 Grand Cayman KY1-1102 CAYMAN ISLANDS
Act. Chief Surveyor : Date Approved :	Michael Whiteman Sept. 3, 2012		LEGEND / ABBREVIATIONS / AMENDMENTS	
L&S Job No. :	28039		Road Definition	Data Plan: 03/530 Gazette 26/2012, Monday, 17 December 2012

Forms: PCM_Small