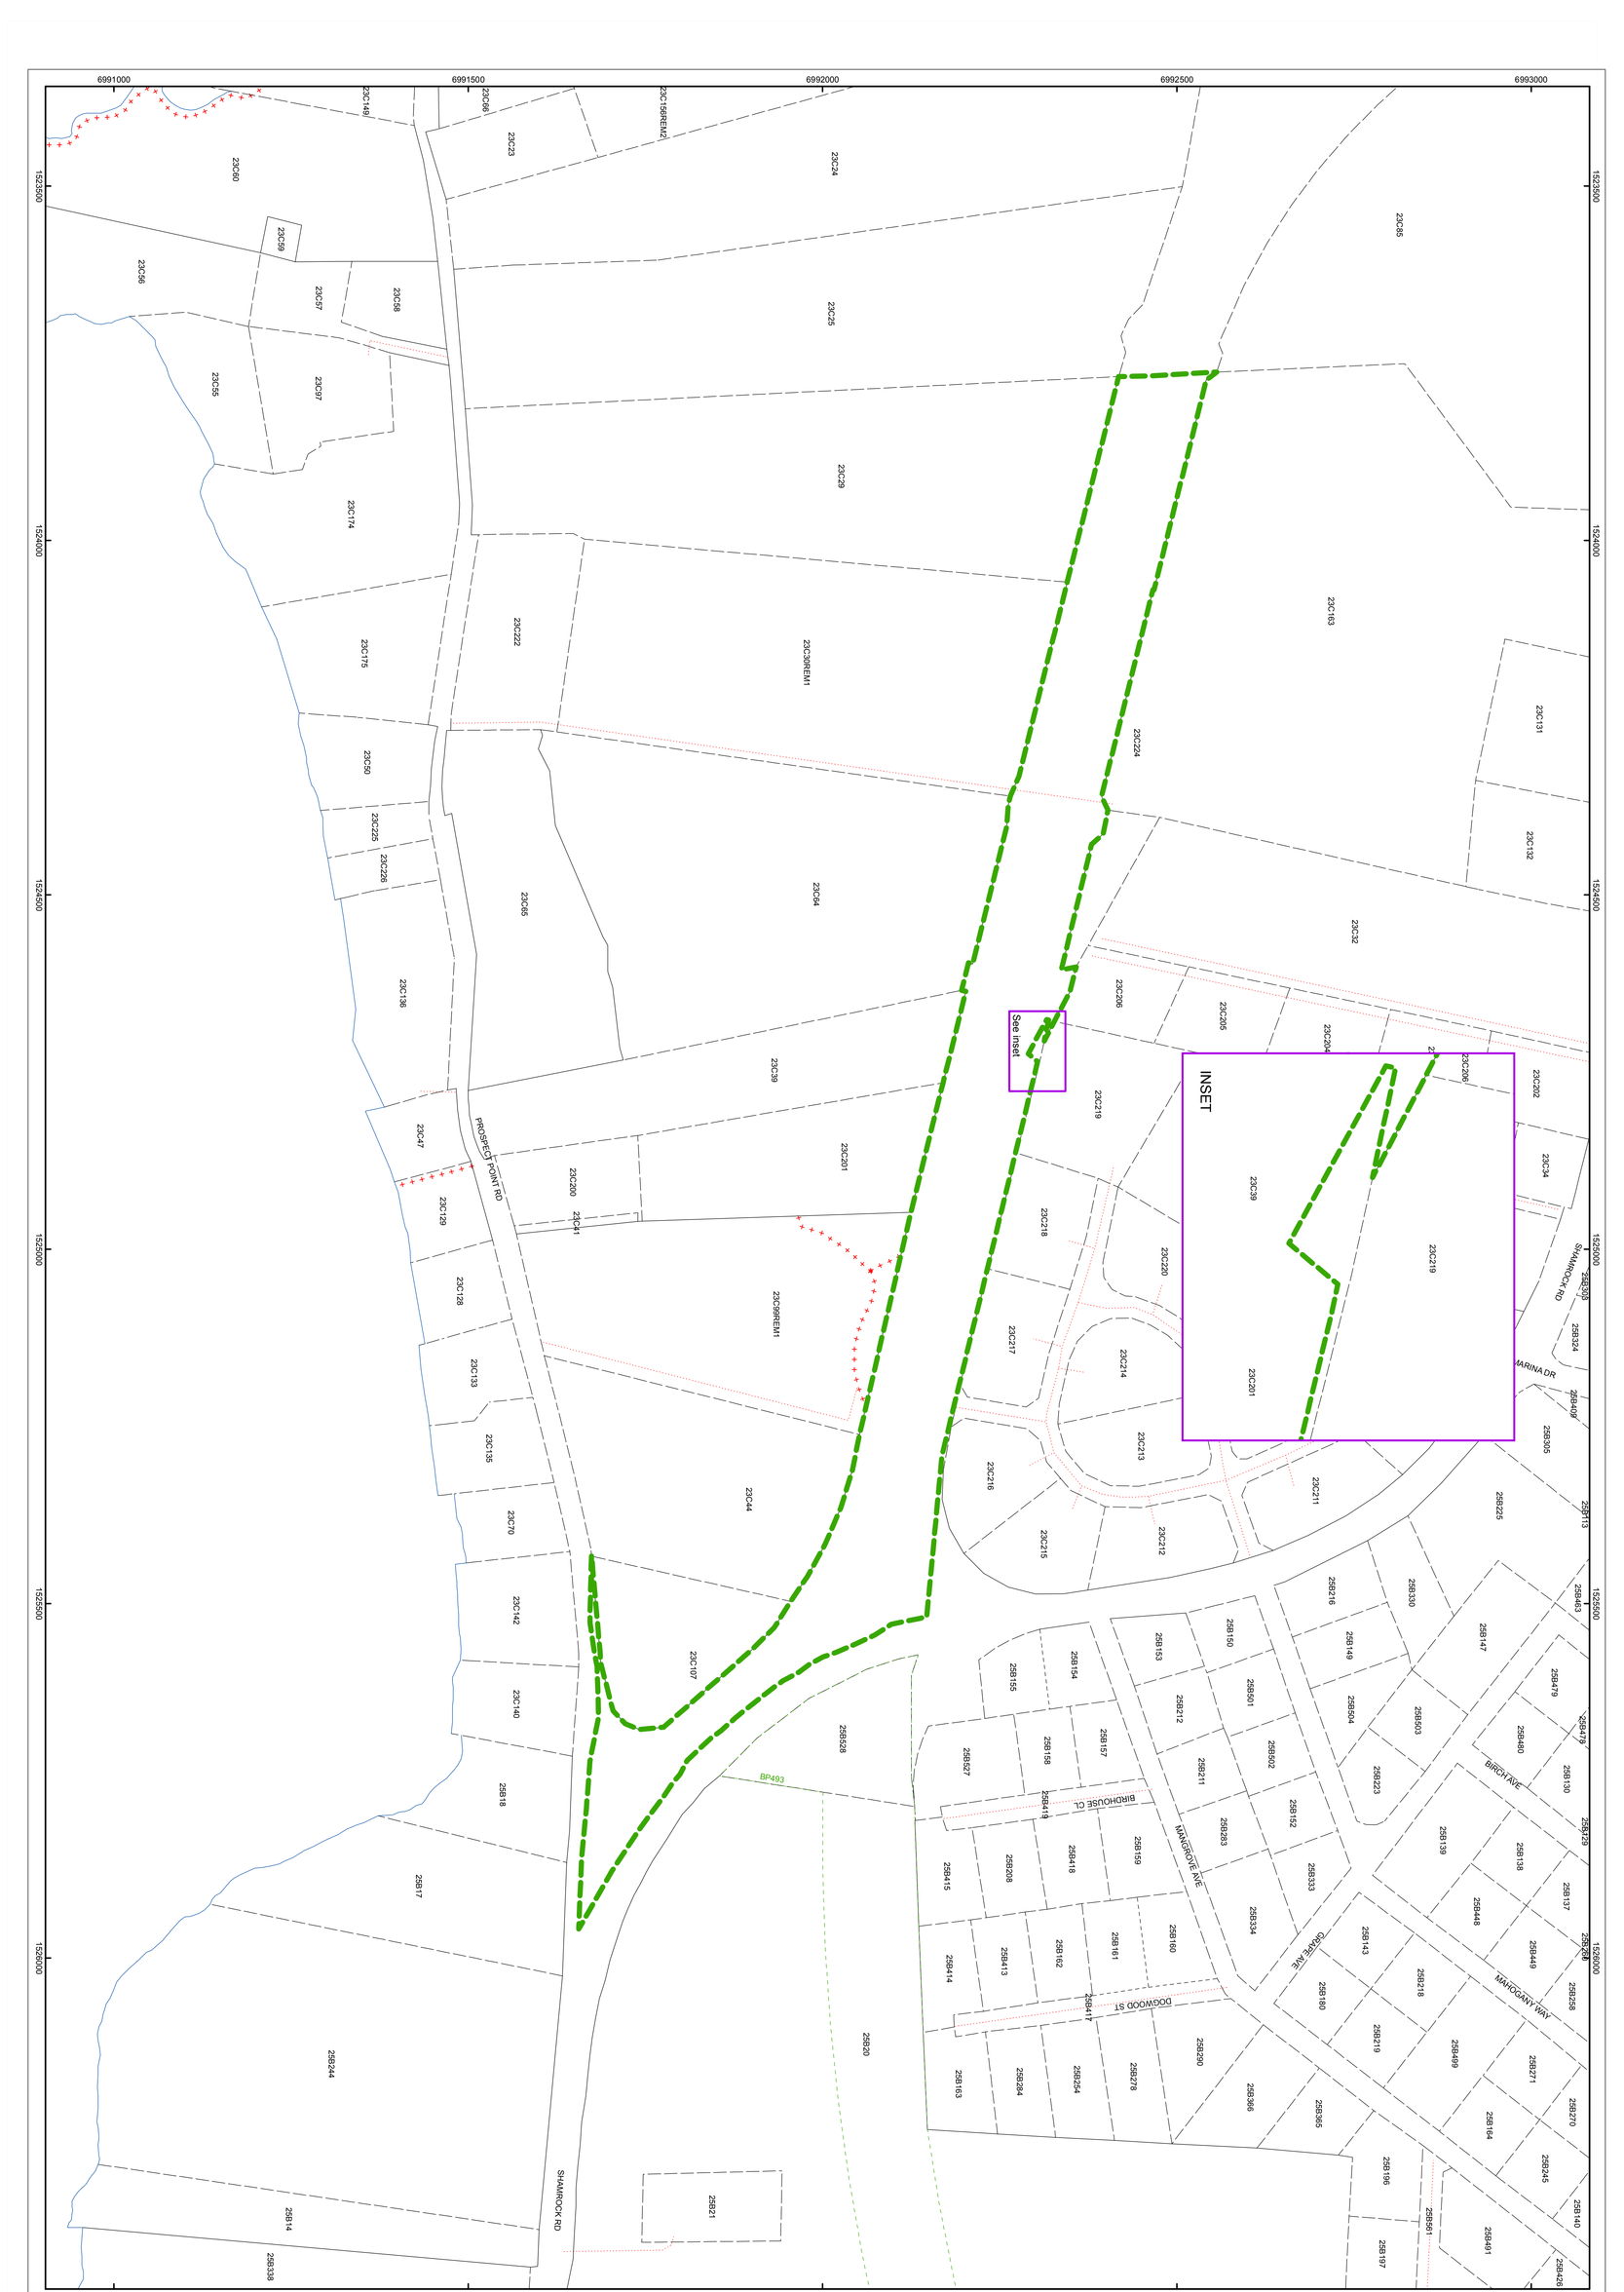

Prepared by : Date :	Botshelo Webster 21/12/12	TITLE	ROAD DEFINITION OF PART OF EAST WEST ARTERIAL - PROSPECT POINT TO LANTERN POINT ROUNDABOUT
GIS checked by : Date :			
Quality Control by : Date :	J Dixon 5 Feb. 2013	SCALE	0 125 250 500 750 Feet
Chief Surveyor : Date Approved :	R Vasquez 1/03/13		LEGEND / ABBREVIATIONS / AMENDMENTS
L&S Job No. :	28358		Road Definition

Forms: PCM_Large

Data Plan: 51/800
Extraordinary 34/2013, Wednesday, 24 April 2013

PRESCRIBED COMPOSITE MAP No.	291
BLOCK No.	23C, 25B

LANDS AND SURVEY DEPARTMENT
CAYMAN ISLANDS GOVERNMENT
P.O. Box 1089
Grand Cayman KY1-1102
CAYMAN ISLANDS