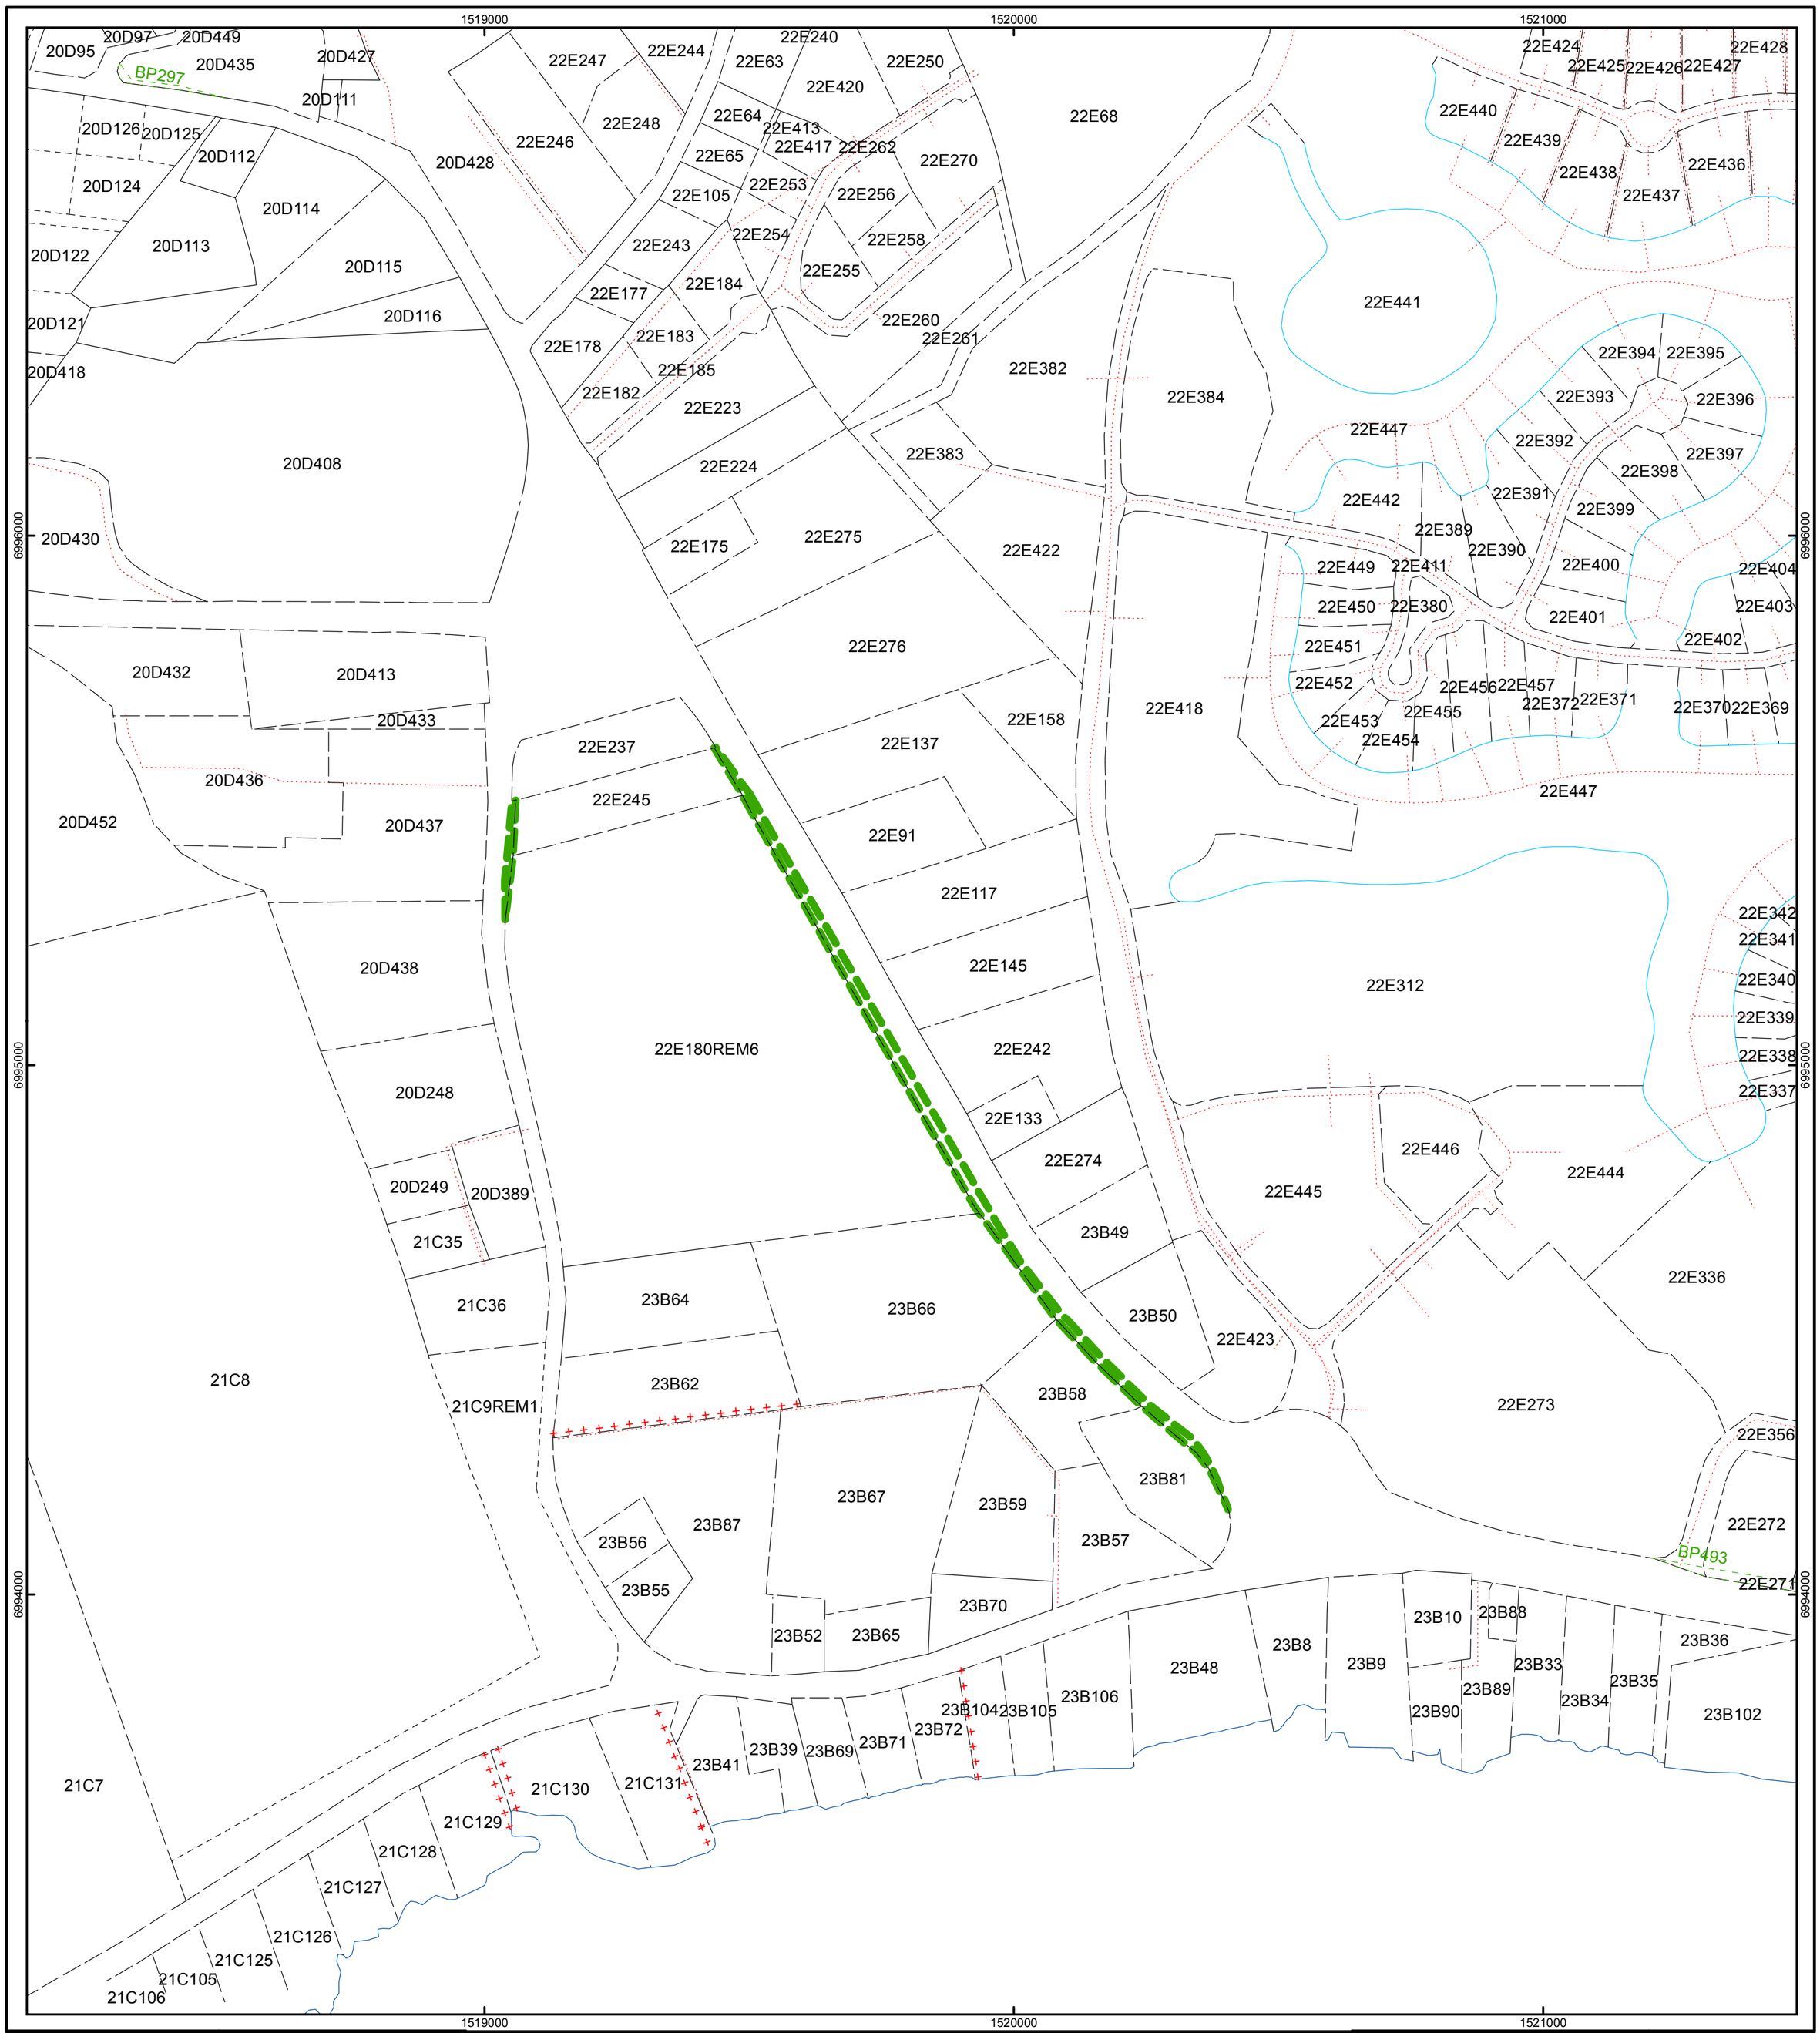

Prepared by : Date :	K. Clarke 31/7/15
GIS checked by : Date :	
Quality Control by : Date :	J. Dixon 22 Sept. 2015
Chief Surveyor : Date Approved :	M Whiteman Mar 6/17
L&S Job No. :	30234

Forms: PCM_Small

TITLE

ROAD DEFINITION OF OLD CREWE ROAD & CREWE ROAD WIDENING

N

SCALE

0 250 500 1,000 Feet

LEGEND / ABBREVIATIONS / AMENDMENTS

Road Definition

Data Plan: 51/917

Gazette 9/2017, Monday, 24 April 2017

PRESCRIBED COMPOSITE MAP No.	310
BLOCK No.	22E, 23B

LANDS AND SURVEY DEPARTMENT
CAYMAN ISLANDS GOVERNMENT
P.O. Box 1089
Grand Cayman KY1-1102
CAYMAN ISLANDS