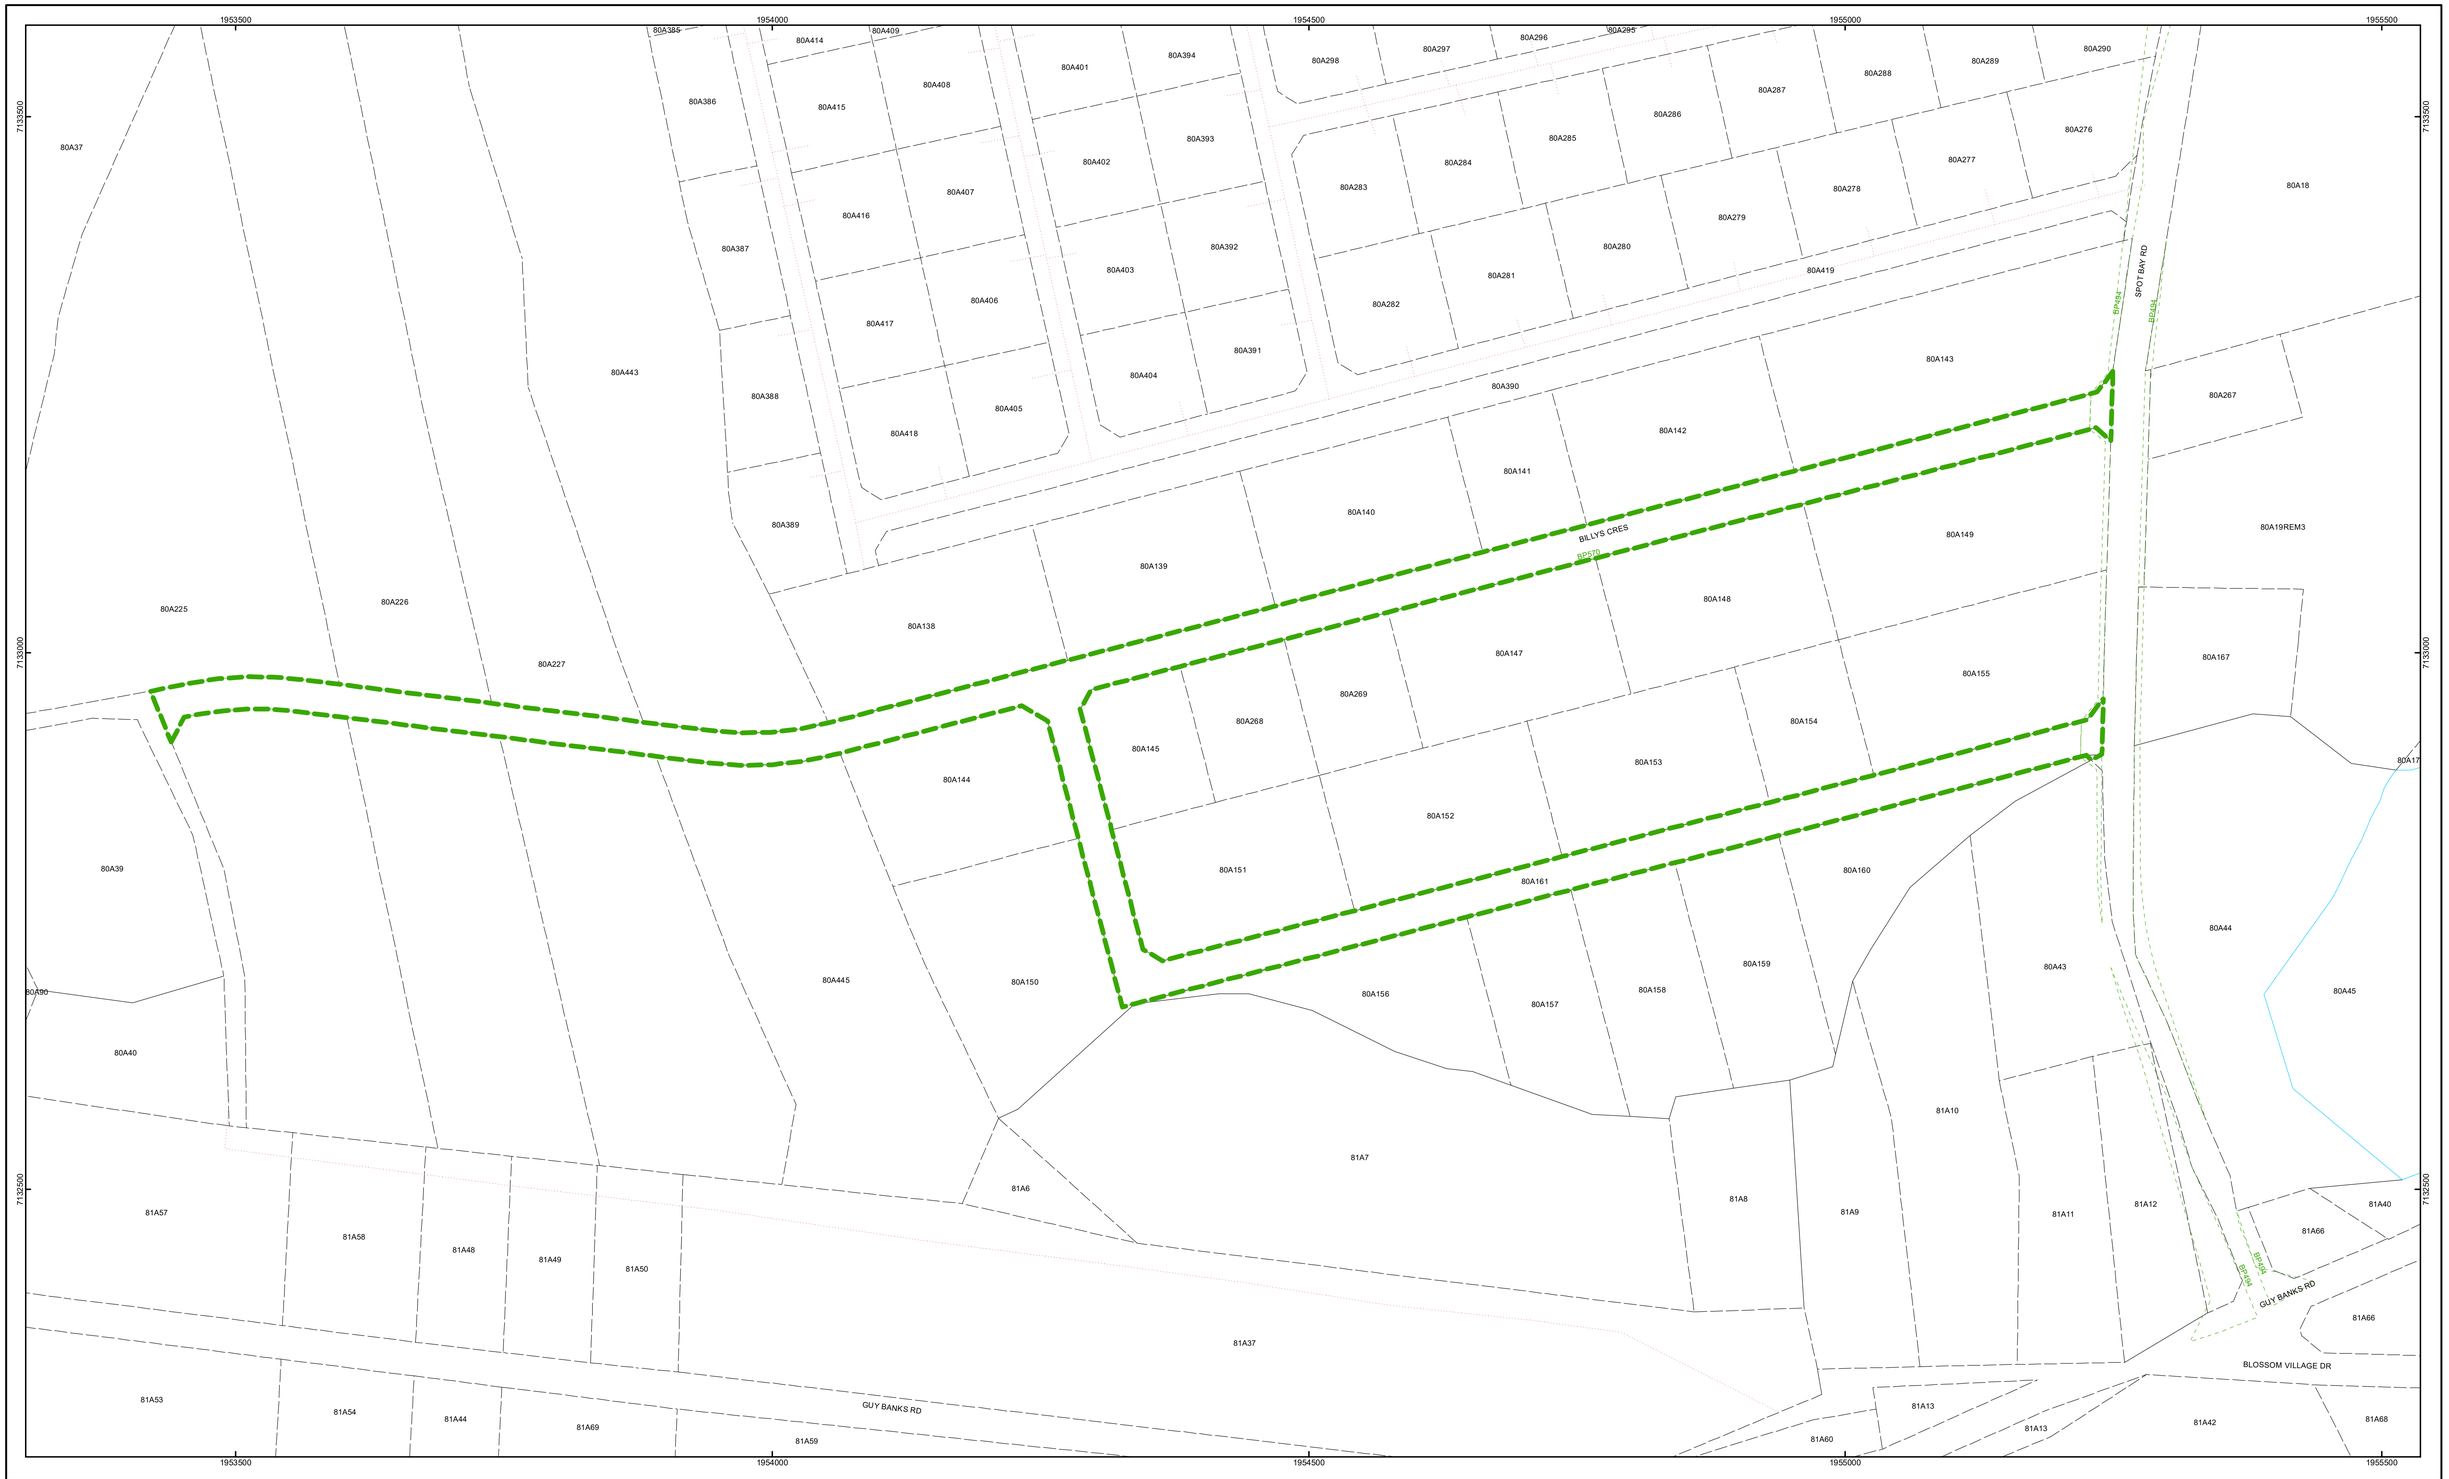

LEGEND / ABBREVIATIONS / AMENDMENTS

Road Definition

N

Extraordinary No.58/2023 Friday, 4 August 2023

Forms: BP_PCM

Prepared by : Date :	India Bodden 10 Mar 2023
Quality Control by : Date :	J Dixon 5 Jun 2023
Chief Surveyor : Date Approved :	D Kelly 15 / 6 / 23

TITLE

ROAD DEFINITION OF BILLYS CRESCENT, LITTLE CAYMAN WEST

SCALE

0 50 100 200 300 400 500 600 Feet

LANDS AND SURVEY DEPARTMENT, CAYMAN ISLANDS GOVERNMENT, 133 Elgin Ave., P.O. Box 120, Grand Cayman KY1-9000, CAYMAN ISLANDS

PRESCRIBED COMPOSITE MAP 333

BLOCK: 80A

Data Plan: 52/170

L&S Job No. : 33843