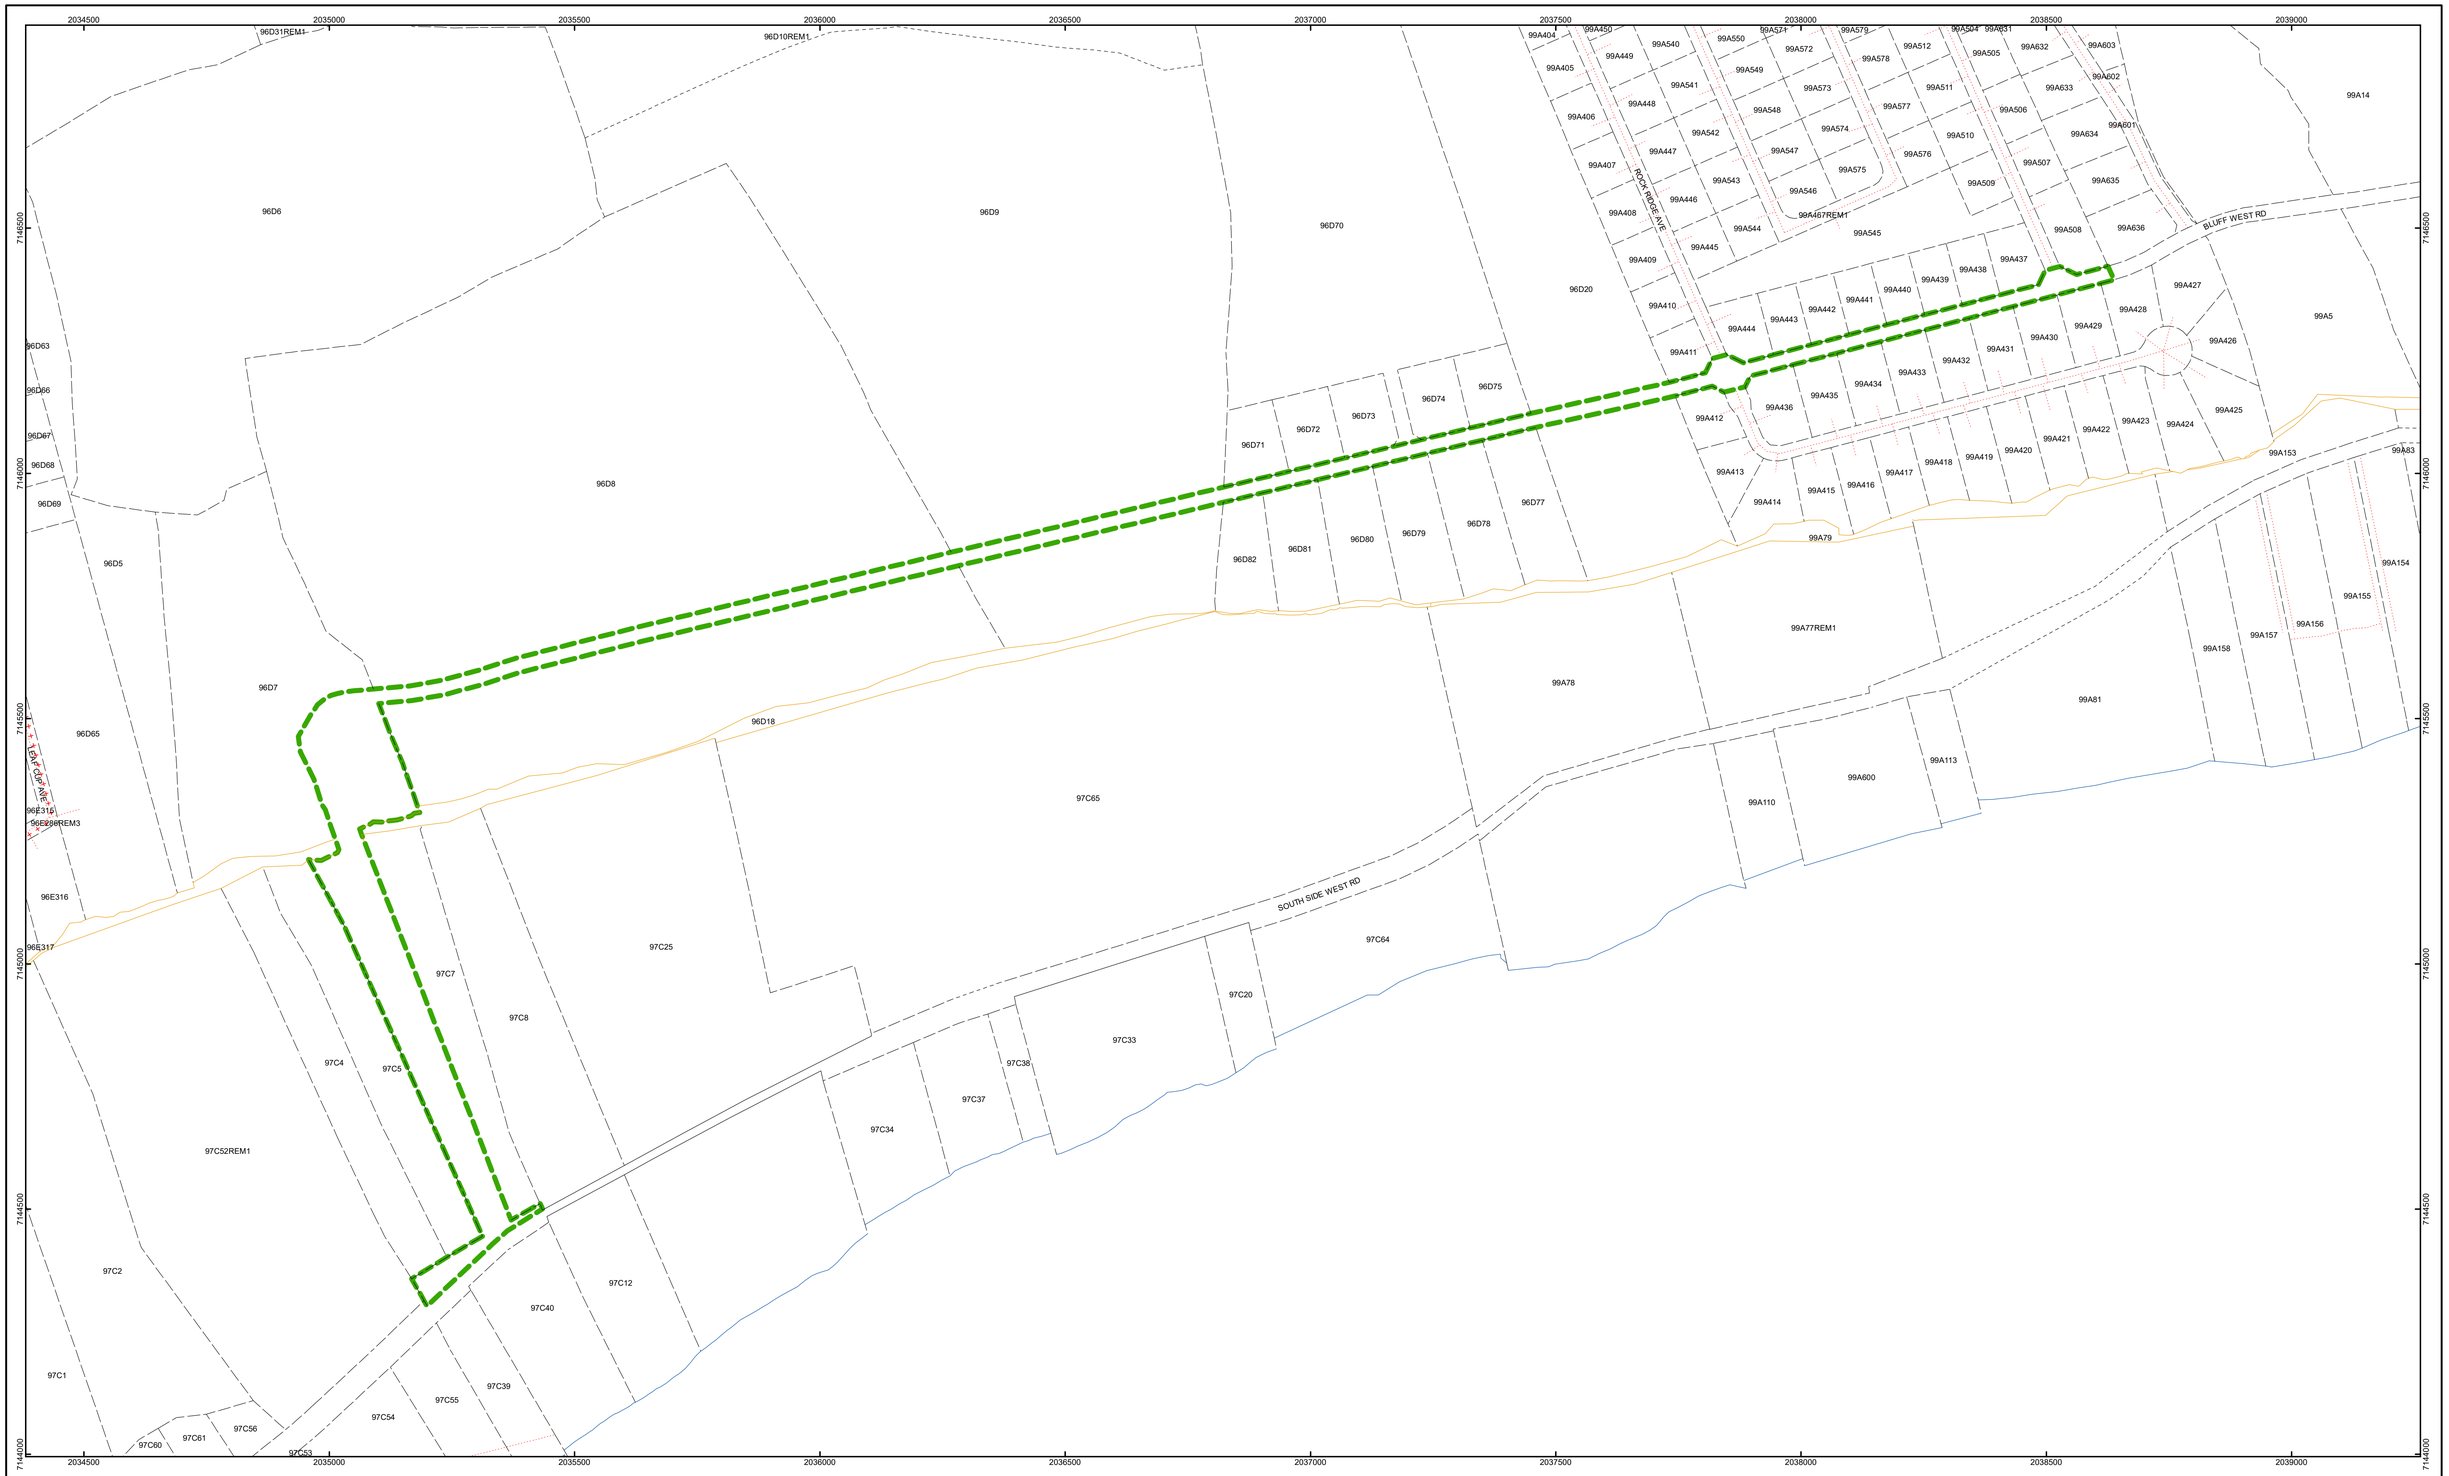

LEGEND / ABBREVIATIONS / AMENDMENTS

Road Definition

Extraordinary Gaz 7/2023, Friday 20 Jan. 2023

Forms: BP_PCM

N

Prepared by : Date :	J Dixon 2 Dec 2022
Quality Control by : Date :	
Chief Surveyor : Date Approved :	M Whiteman 8 Dec 2022

TITLE

ROAD DEFINITION OF BLUFF WEST ROAD EXTENSION WESTWARD TO WEST SIDE OF DUMP, SOUTH SIDE, CAYMAN BRAC

SCALE

0 125 250 500 750 1,000 1,250 1,500 1,750 2,000 Feet

PRESCRIBED COMPOSITE MAP 354

BLOCK: 96D, 97C, 99A

Data Plan: 52/498, 51/812 L&S Job No. : 36970

LANDS AND SURVEY DEPARTMENT, CAYMAN ISLANDS GOVERNMENT, 133 Elgin Ave., P.O. Box 120, Grand Cayman KY1-9000, CAYMAN ISLANDS